



FILE PATH: E:\PROJECTS\260370 - BOW MAR ENTRY GATES - CO03 - DRAWINGS\BASE FILES\260370 - 10_PR BASE TEMP

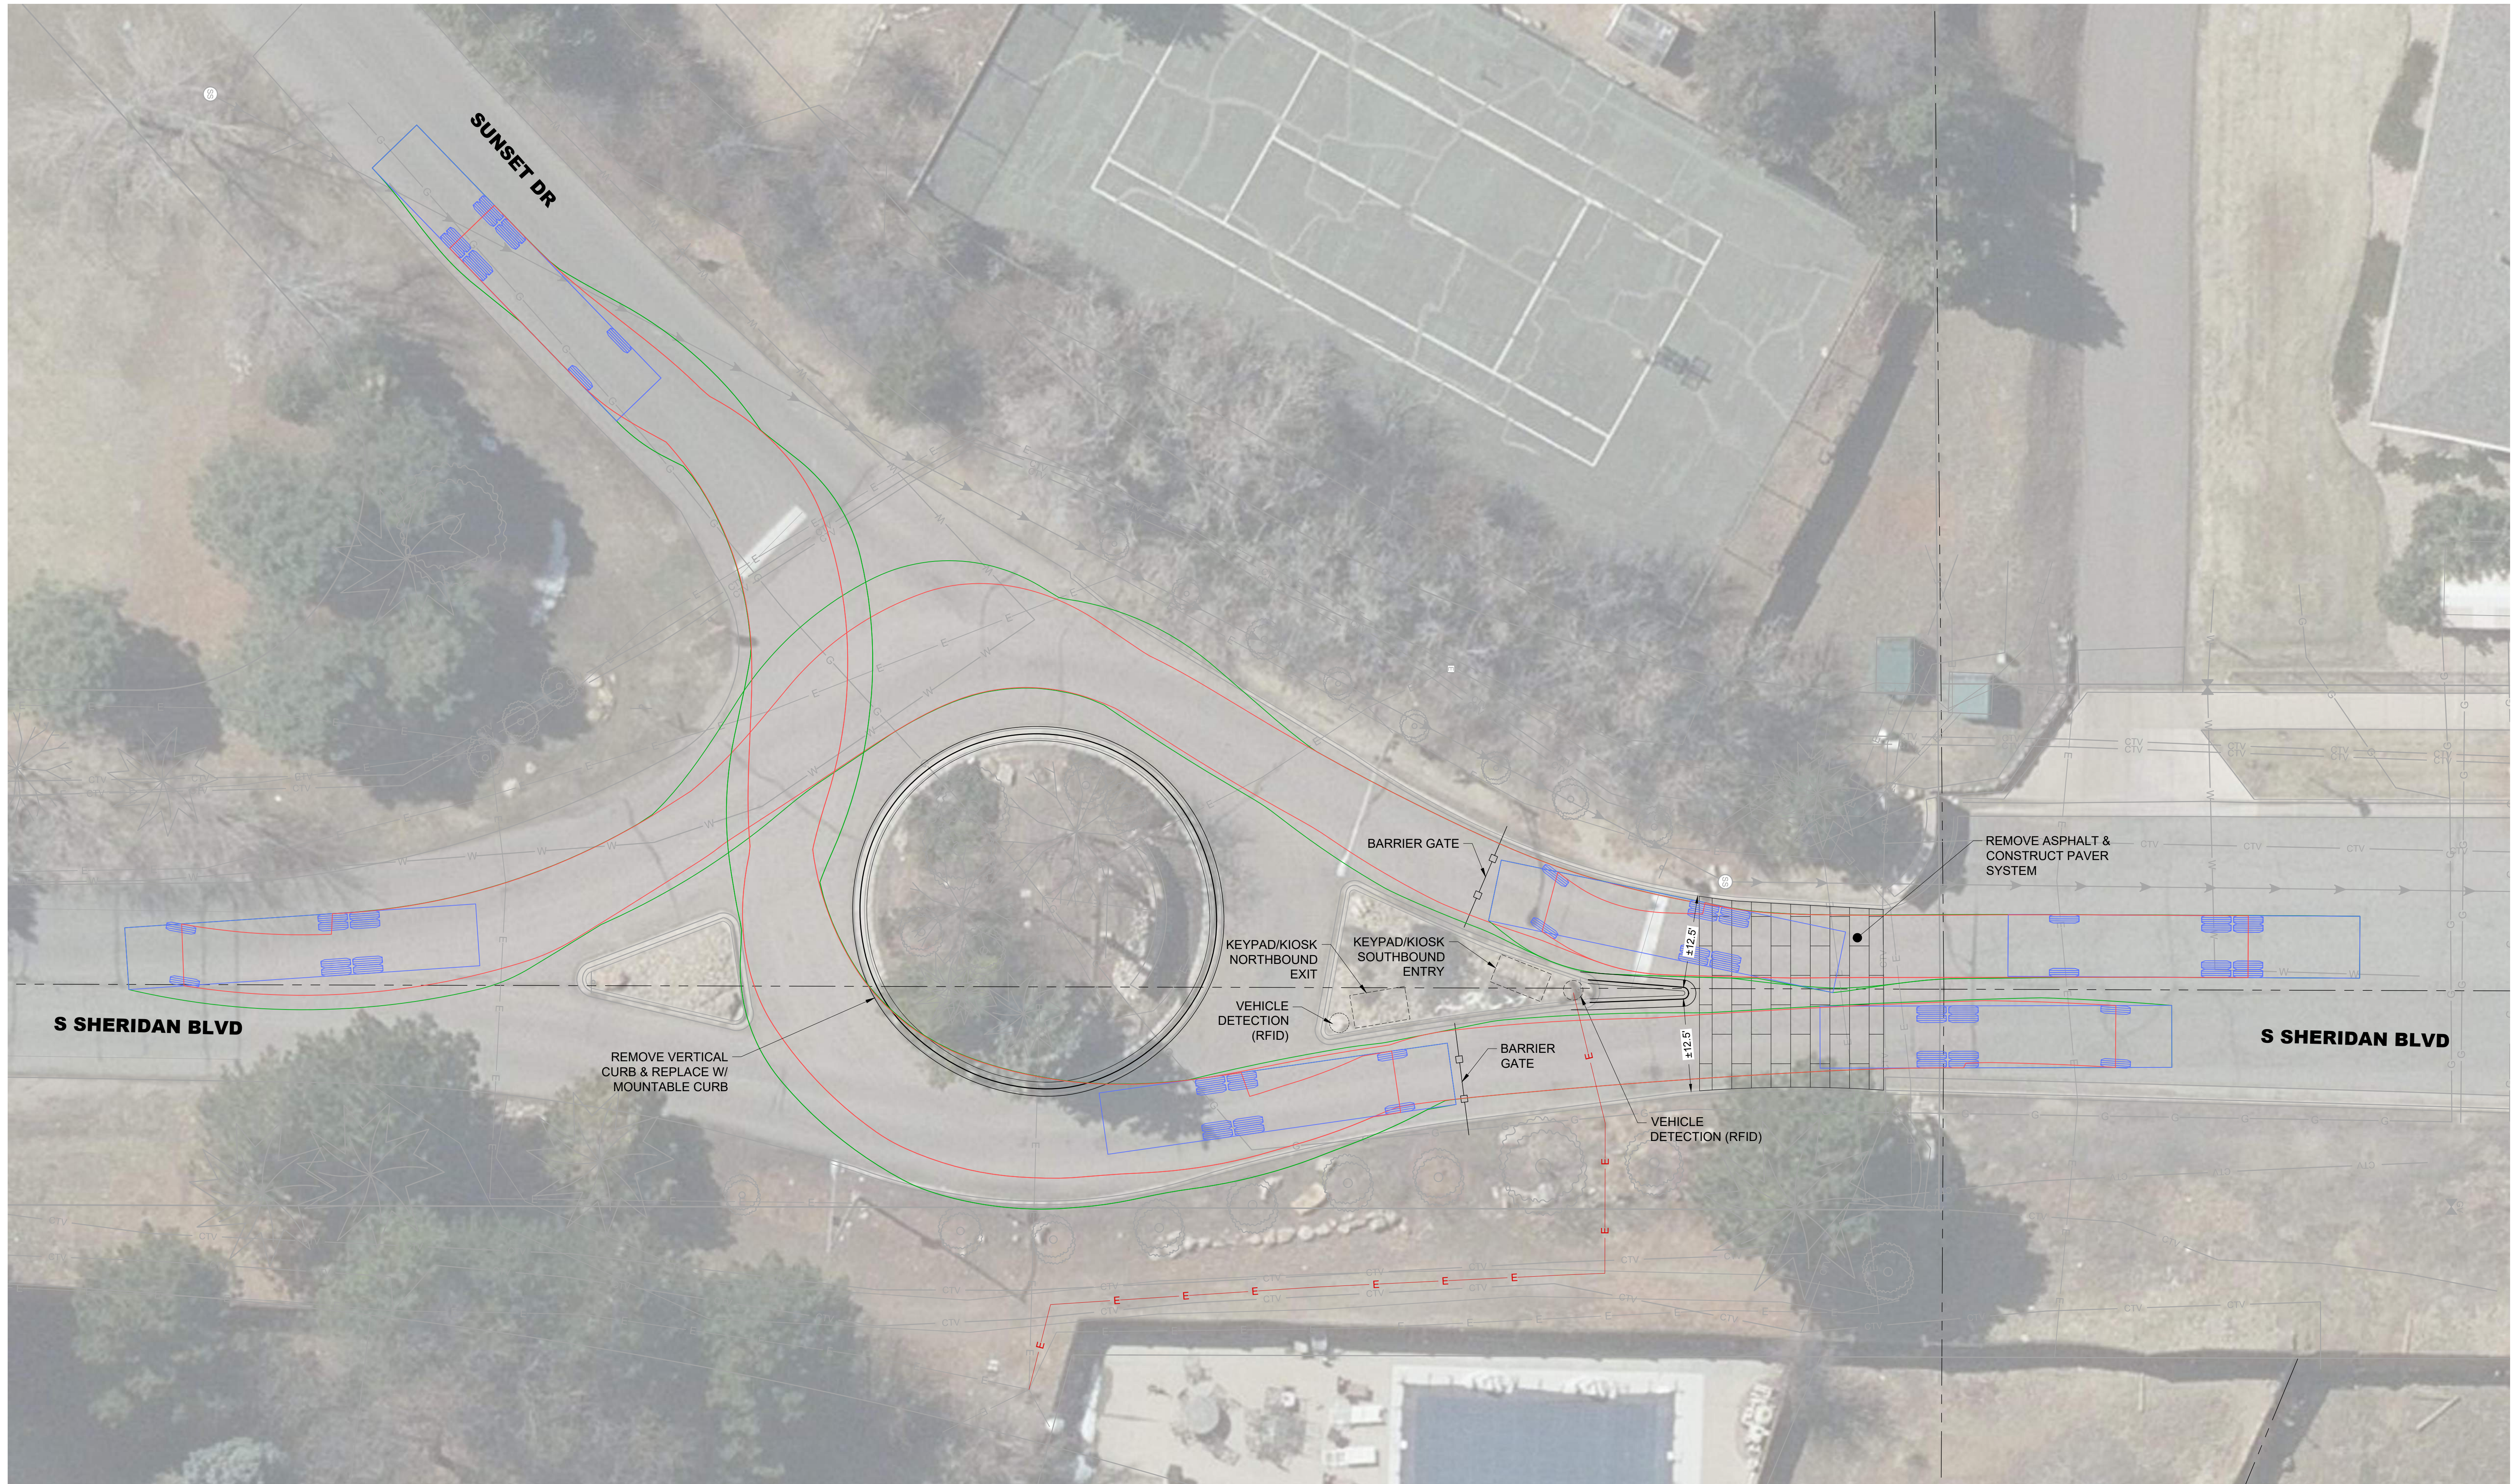

FILE PATH: E:\PROJECTS\260370 - BOW MAR ENTRY GATES - CO03 - DRAWINGS\BASE FILES\260370 - 10 PR BASE TEMP

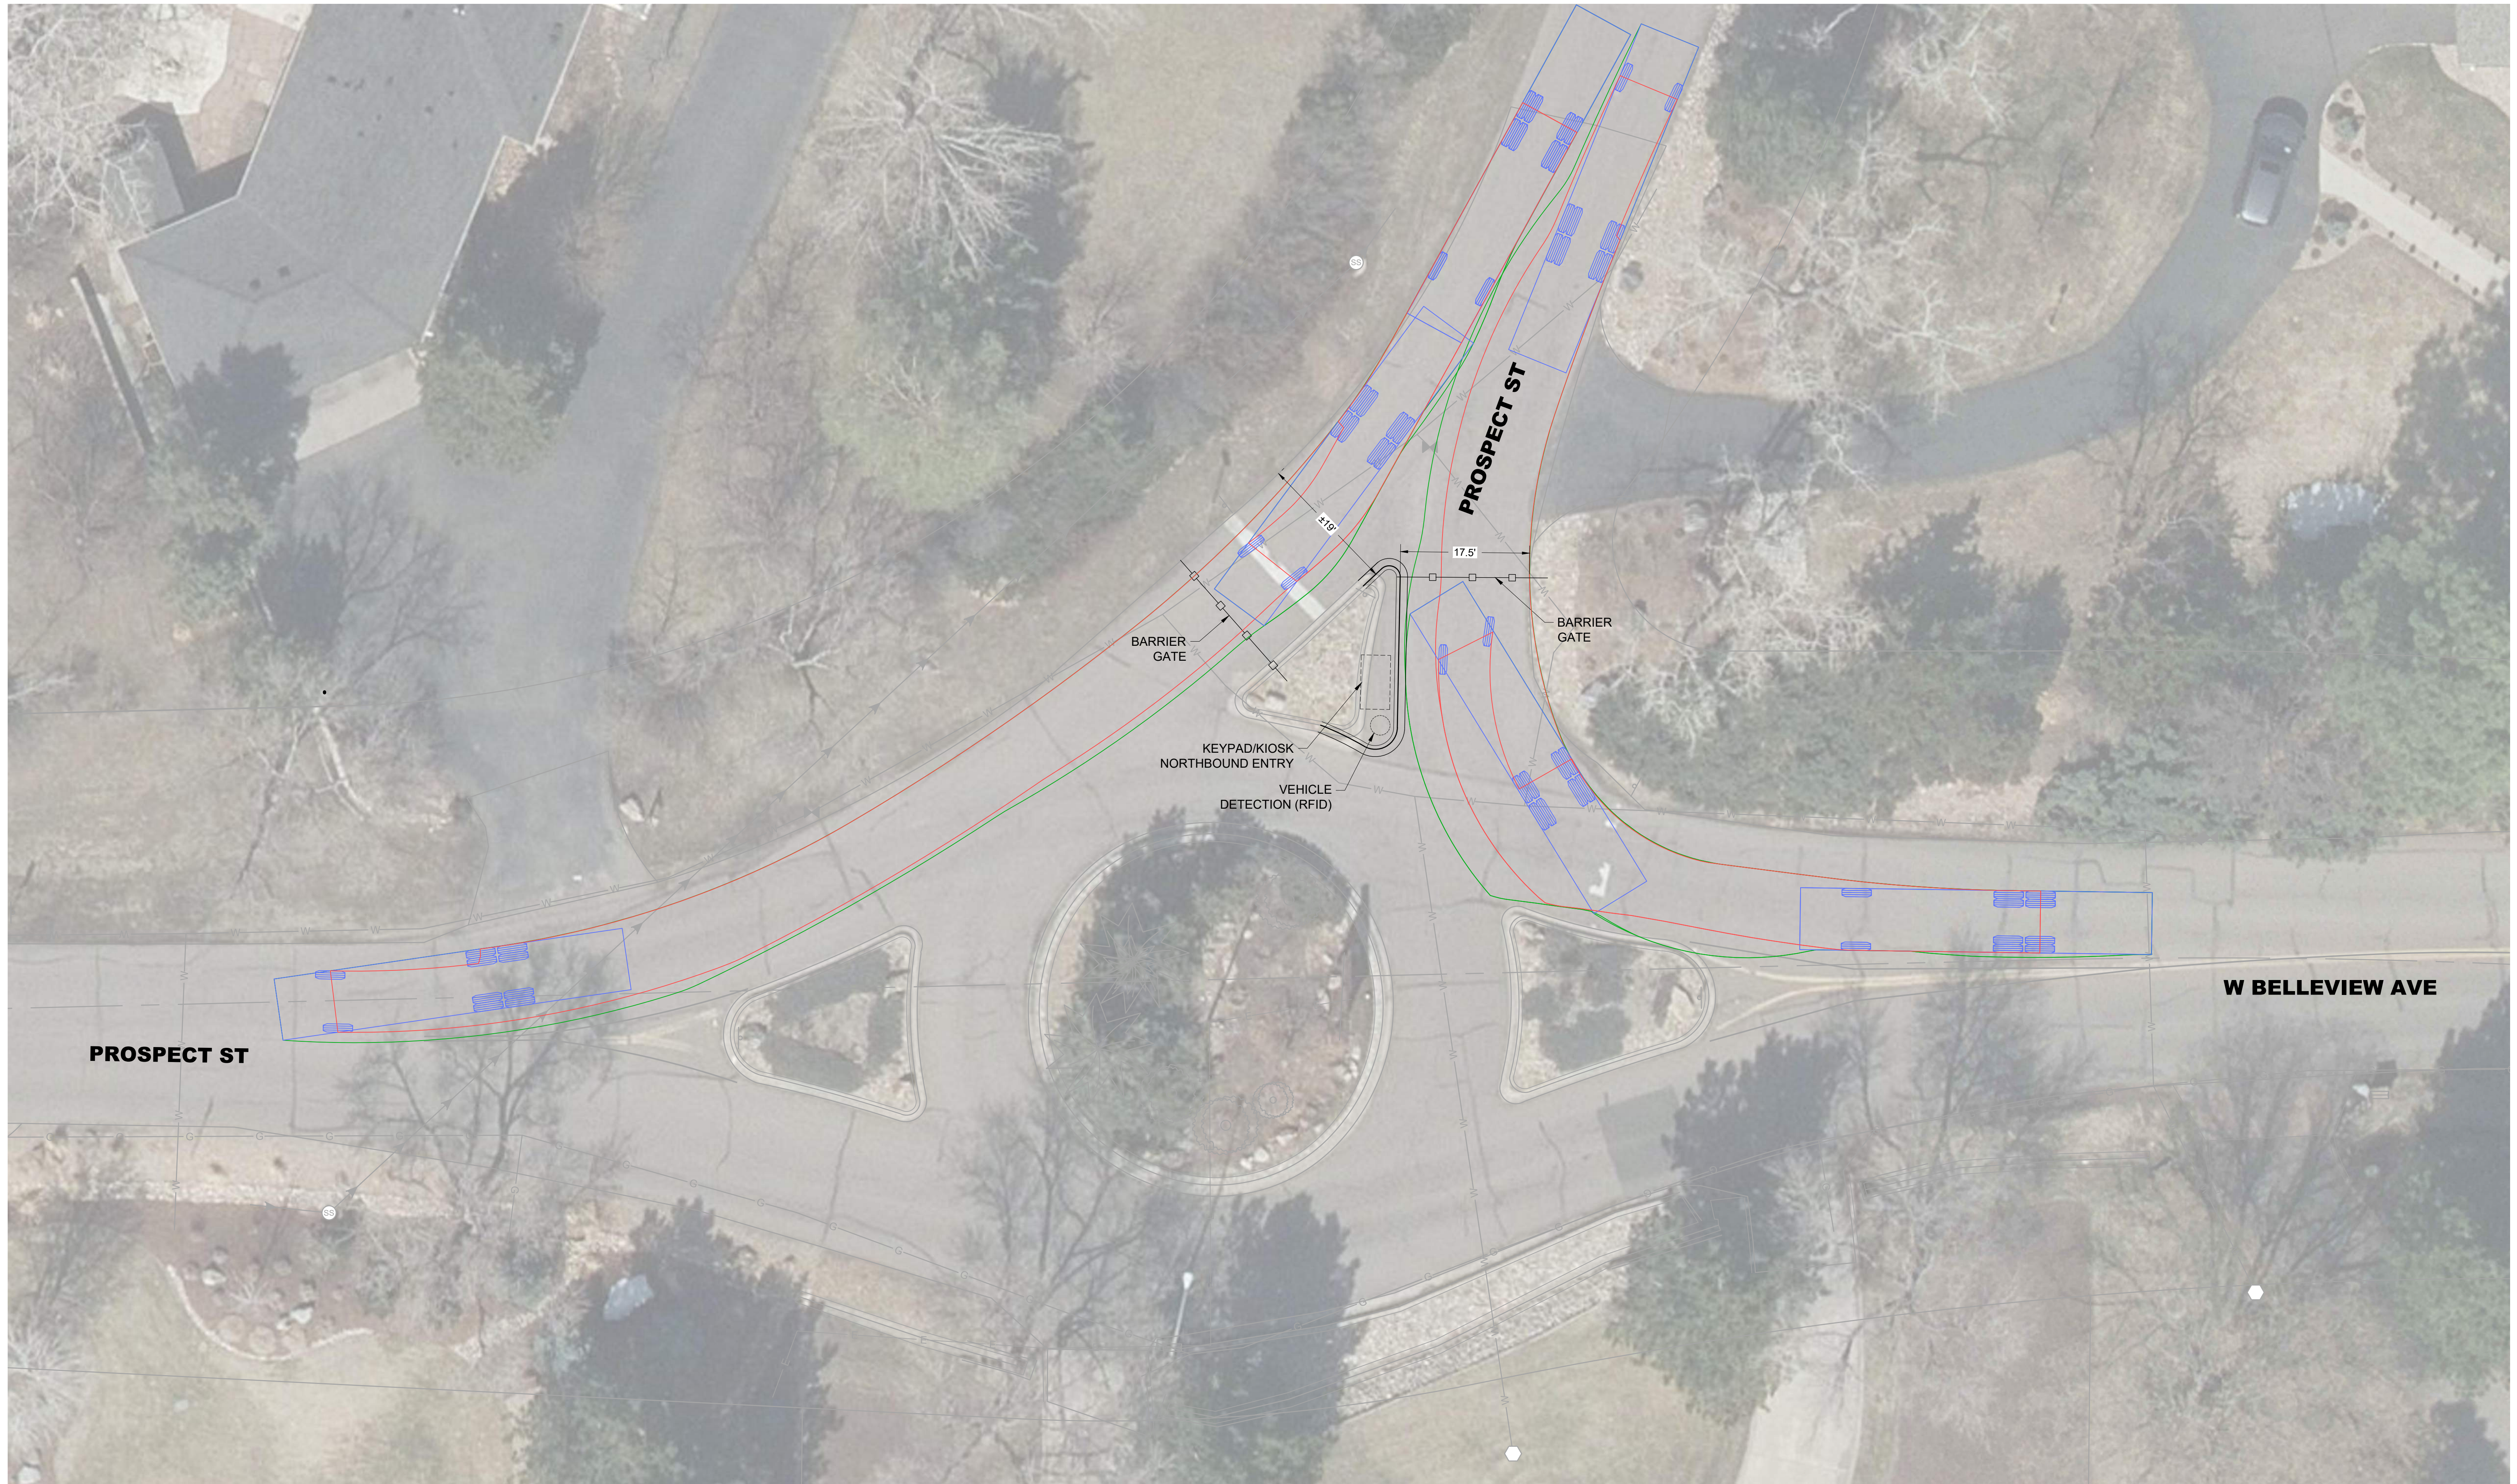

0 10' 20'
1" = 10' (HORIZONTAL)

BOW MAR
BELLEVUE & PROSPECT
10/16/2026
SHEET 2 OF 3

